CRISTAL COUNTY- III

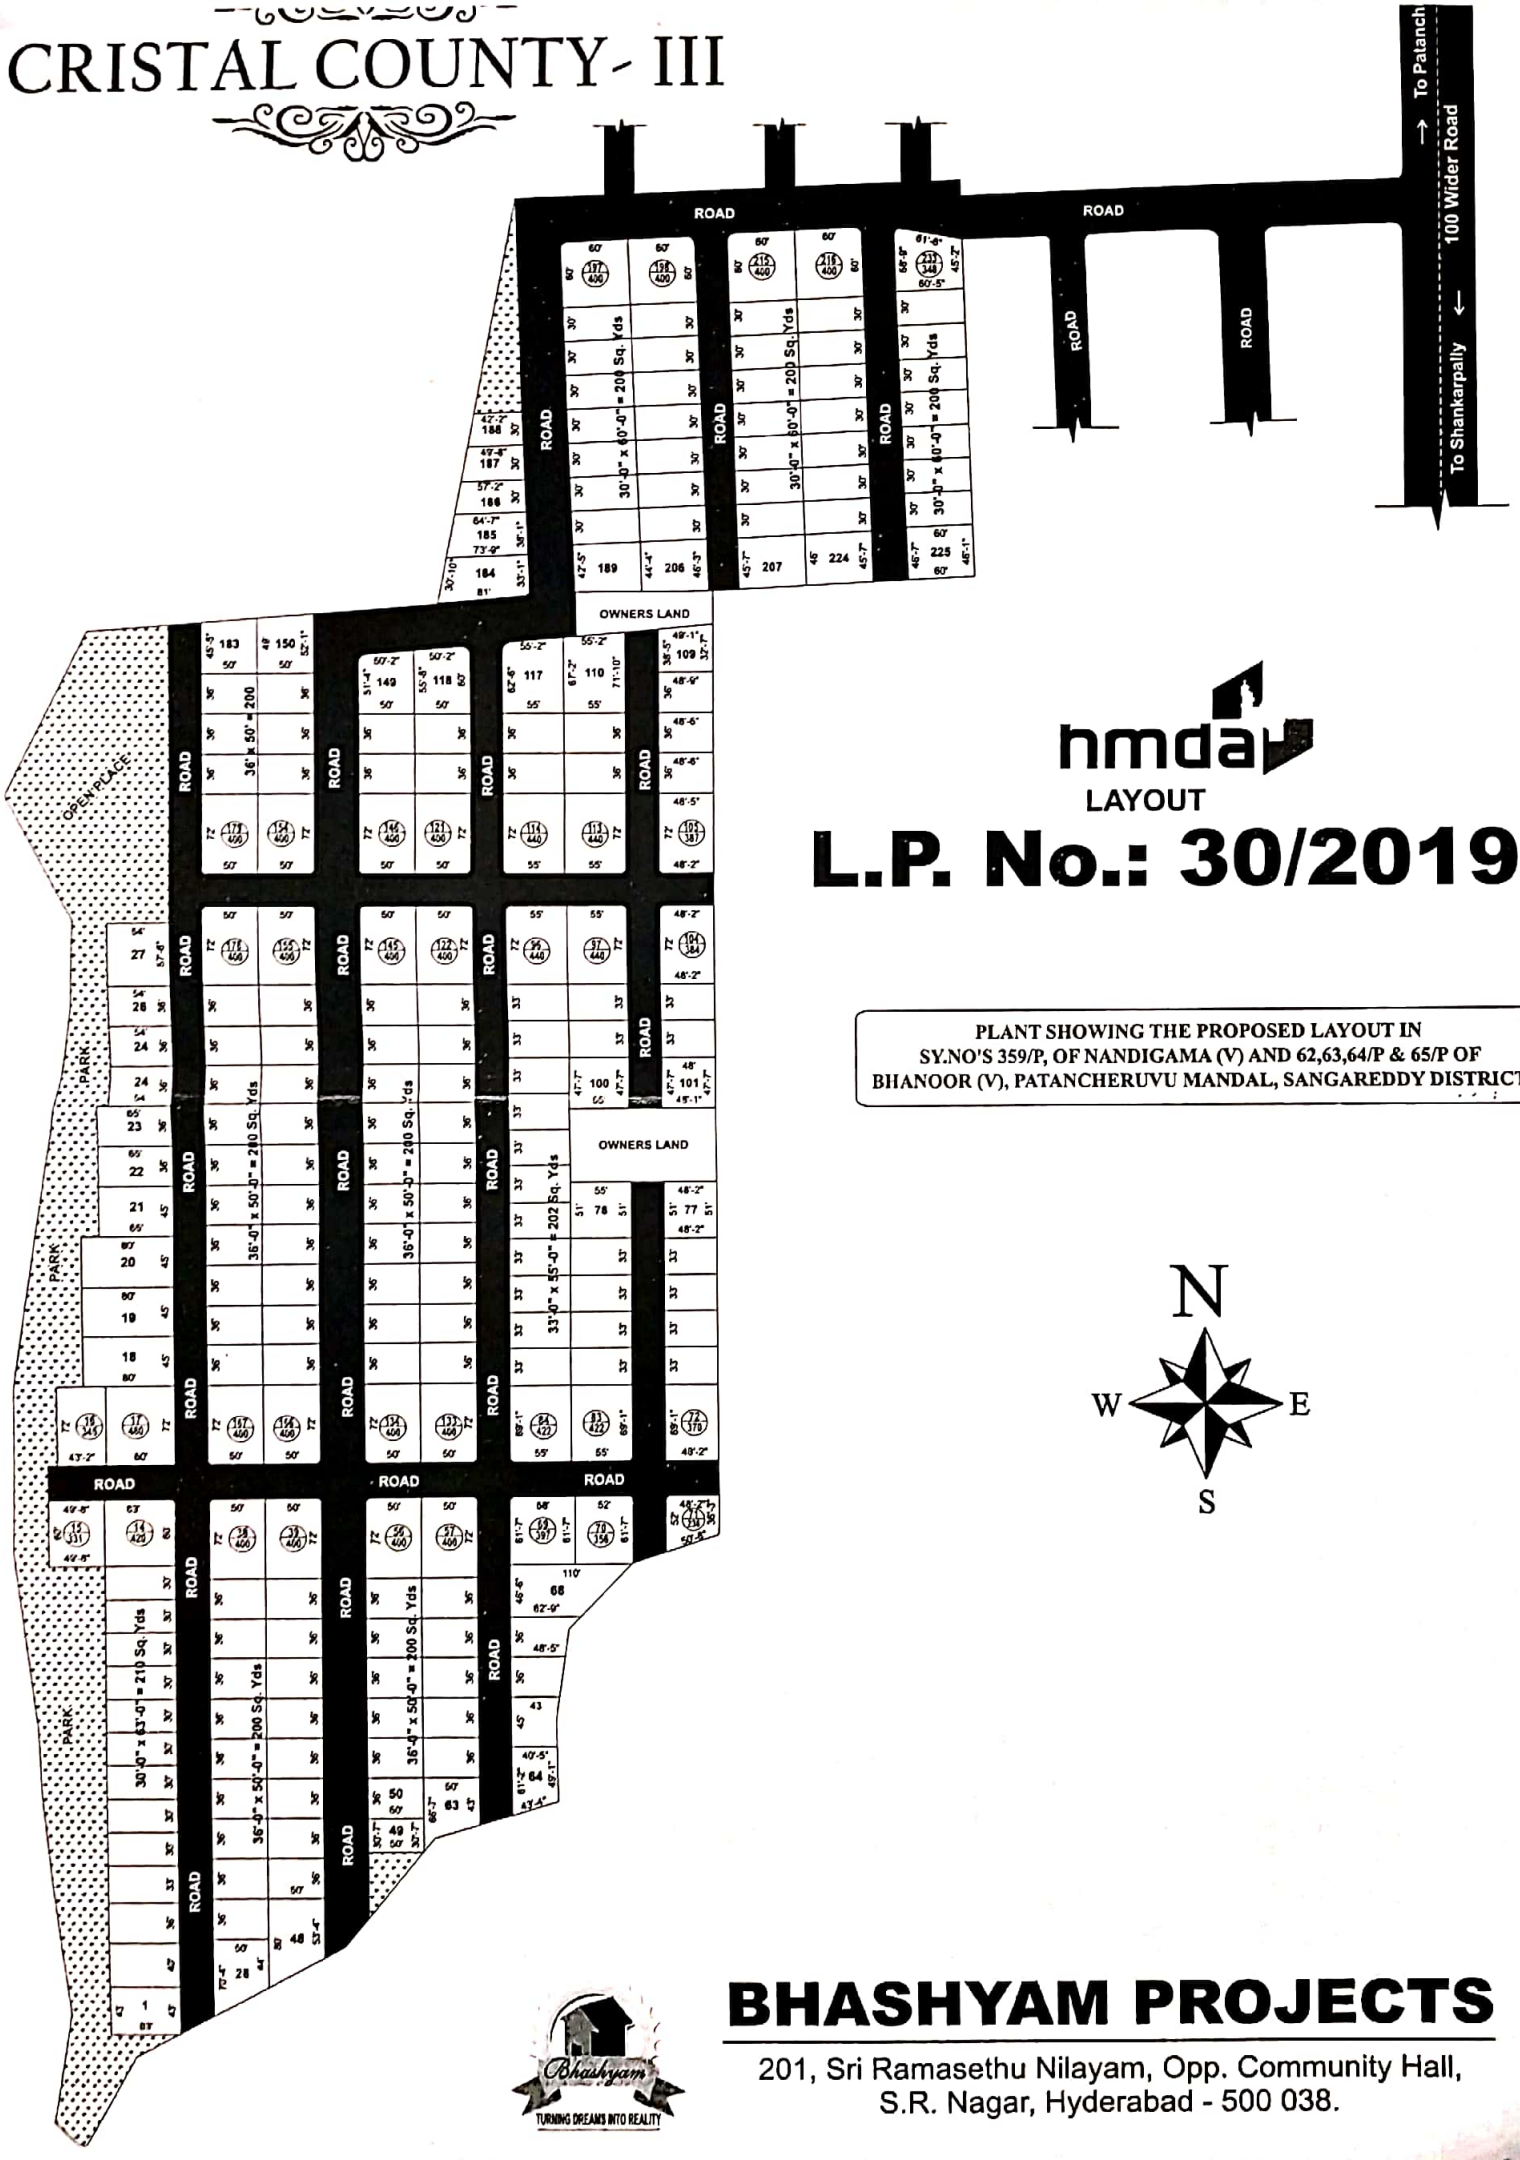

hmda

LAYOUT

L.P. No.: 30/2019

PLANT SHOWING THE PROPOSED LAYOUT IN SY.NO'S 359/P, OF NANDIGAMA (V) AND 62,63,64/P & 65/P OF BHANOOR (V), PATANCHERUVU MANDAL, SANGAREDDY DISTRICT.

N
W E
S

BHASHYAM PROJECTS

Bhashyam
TURNING DREAMS INTO REALITY

201, Sri Ramasethu Nilayam, Opp. Community Hall,
S.R. Nagar, Hyderabad - 500 038.

Scanned by CamScanner