PLAN SHOWING FOR THE PROPOSED RESIDENTIAL LAYOUT AT OPEN LAND IN SY.NOS.496/Aa, 533/Aa & 533/Aa1, SITUATED AT CHATANPALLY(V), FAROOR NAGAR(M), SHADNAGAR MUNCIPALITY, RANGA REDDY DIST.,T.G.

BELONGS TO : M/s.SHASHWITA PROJECTS LLP., REP.BY ITS MANAGING DIRECTOR SRI. AITIPAMULA RAVI KUMAR S/o.A.HARIDAS
TOTAL SITE AREA : AC.14.13 GUNTAS

PHASE - I . L.P. NO. 005029/LO/HMDA/1108/SMD/2024

SHASHWITA
Projects LLP
మీ భవిష్యత్తుకు ముందడుగు

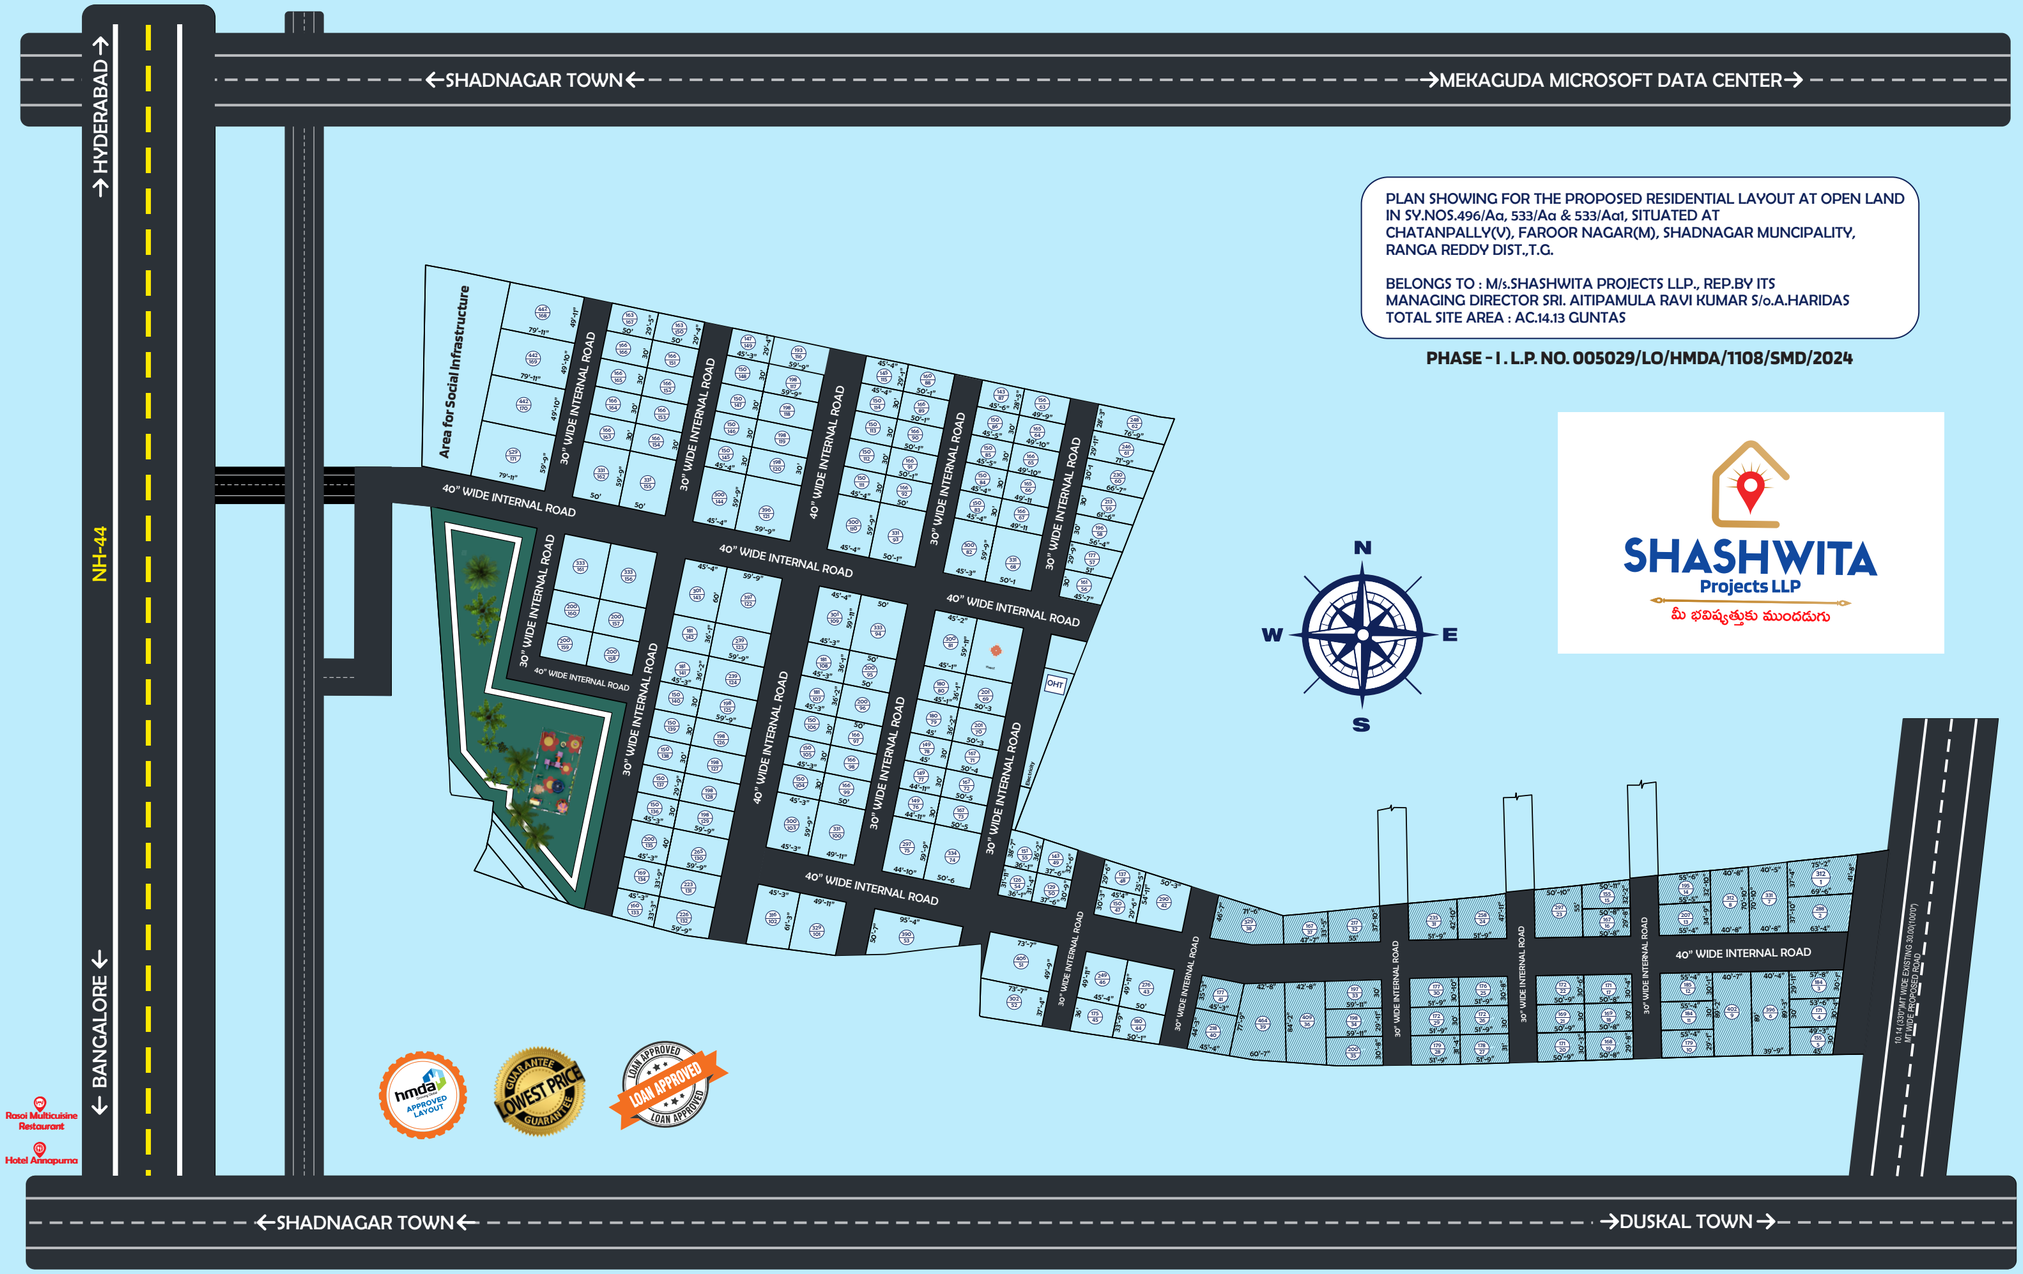

N
W E
S

SHASHWITA's Swarna
It's a gold mine

Club House	Entrance Arch	Street Lights	Children Play Area	Underground Drainage	Water Harvesting Pit	Site Suitable for Construction	RERA Approved Layout
Swimming pool	CC Roads with Curbing Stones	24/7 Security	Landscaped Parks	Compound Wall	100% Vasthu	Underground Electricity	HMDA Approved Layout