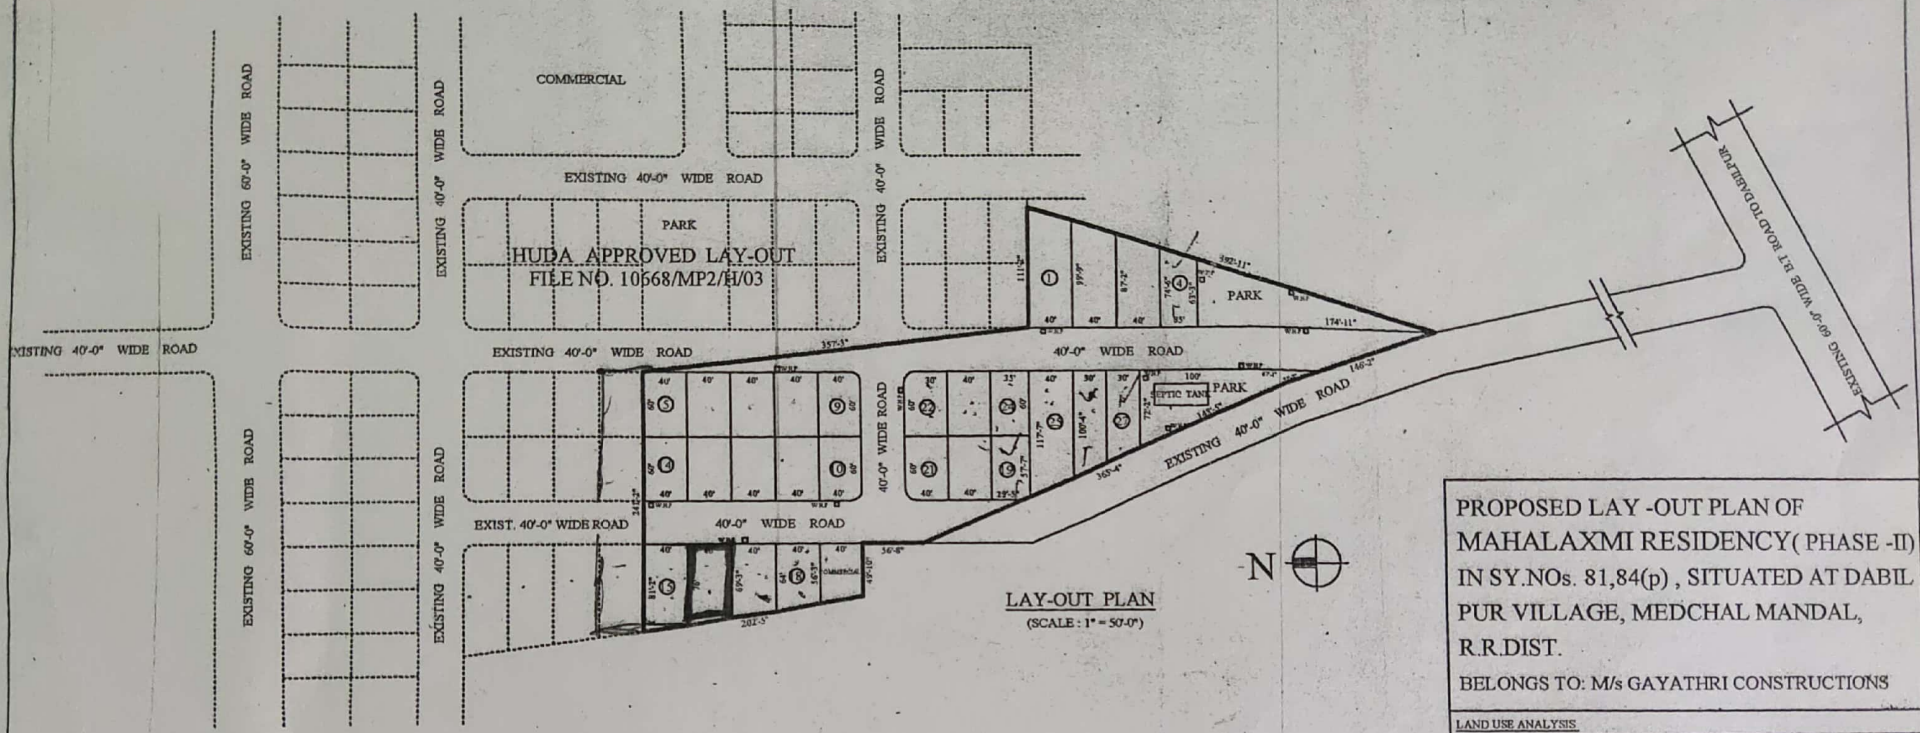

LAY-OUT PLAN
(SCALE : 1" = 50'-0")

PROPOSED LAY -OUT PLAN OF MAHALAXMI RESIDENCY(PHASE -II) IN SY.NOs. 81,84(p) , SITUATED AT DABIL PUR VILLAGE, MEDCHAL MANDAL, R.R.DIST.

BELONGS TO: M/s GAYATHRI CONSTRUCTIONS

LAND USE ANALYSIS

1	PLOTTED AREA	8003.29	6690.75	58.26
2	AMINITIES AREA	237.74	198.75	1.72
3	ROAD AREA	4095.51	3423.85	29.81
4	OPEN AREA	1402.53	1172.52	10.21
5	LAY-OUT AREA	13737.07	11485.87	100.00

REFERENCE

TOTAL LAY-OUT AREA = 13737.07 sq yds (or) Ac.2 -33.53 Guntas
NO.OF PLOTS = 27
LAY -OUT BOUNDARY
HARVEST PIT =4'-0"x4'-0"x4'-0"

SCALE : 1"=50'-0"

OWNER'S SIGNATURE | DEVELOPER'S SIGNATURE | ARCHITECT'S SIGNATURE

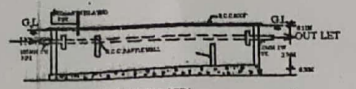

SECTION ON 'CD'

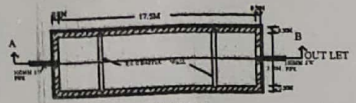

SEPTIC TANK PLAN

WATER HARVESTING PIT

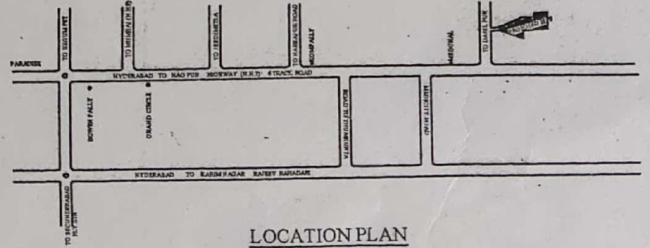

LOCATION PLAN
(NOT TO SCALE)

Plot No. 16

Scanned with CamScanner