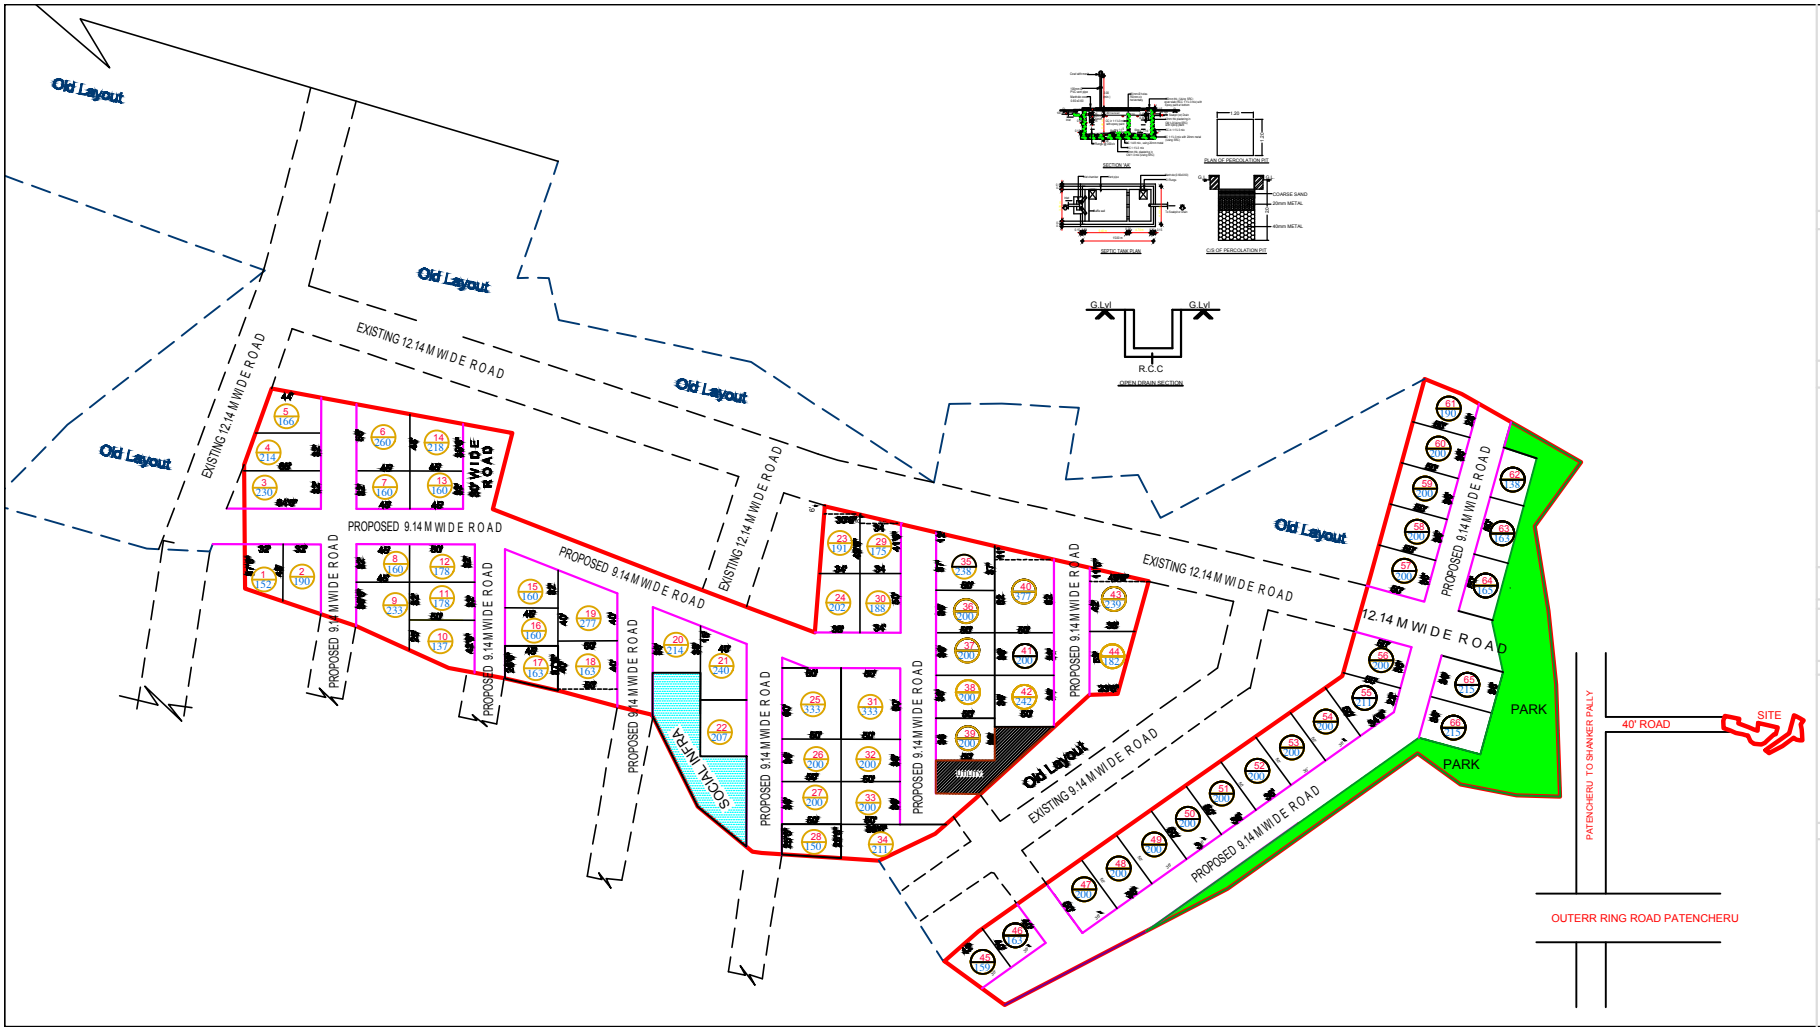

PLAN SHOWING THE PROPOSED RESIDENTIAL LAY OUT IN SY NOS .200/AA,201/AA,202/AA 209/AA,210/AA,210/A2,210/E,211/AA SITUATED AT KARDANUR VILLAGE PATENCHERU MANDAL, SANGAREDDY DIST. TELANGANA.

BELONGING TO :

M/s. MILD STONE CONSTRUCTIONS,
REPRESENTED BY IT MANAGING DIRECTOR
MR . G.RAMA KRISHNA REDDY
S/O . G.BHUMA REDDY

REFERENCE

LAYOUT BOUNDARY	:	
TOTAL NO. OF PLOTS	:	66
WATER HARVESTING PIT	R.W.H :	
TOTAL SITE AREA		5 Acres 03Guntas Sq Yds. 20369 SQ.Mts. 24361.12 SQYDS

LANDUSE ANALYSIS	SQ.Yds	SQ.Mtrs	%
REGULAR PLOTTED AREA	13672.30	11431.79	56.12%
ROADS AREA	7946.87	6644.6	32.6%
PARK AREA	1857.37	1553.00	7.63%
SOCIAL INFRA	610.55	510.5	2.51%
UTILTY	273.88	229.11	1.14%
NET SITE AREA	24361	20369	100.00%

Scale : 1" = 50'-0"
15 %MORTIGAGE

OWNER'S SIGN

DEVELOPER

ARCHITECT'S SIGN