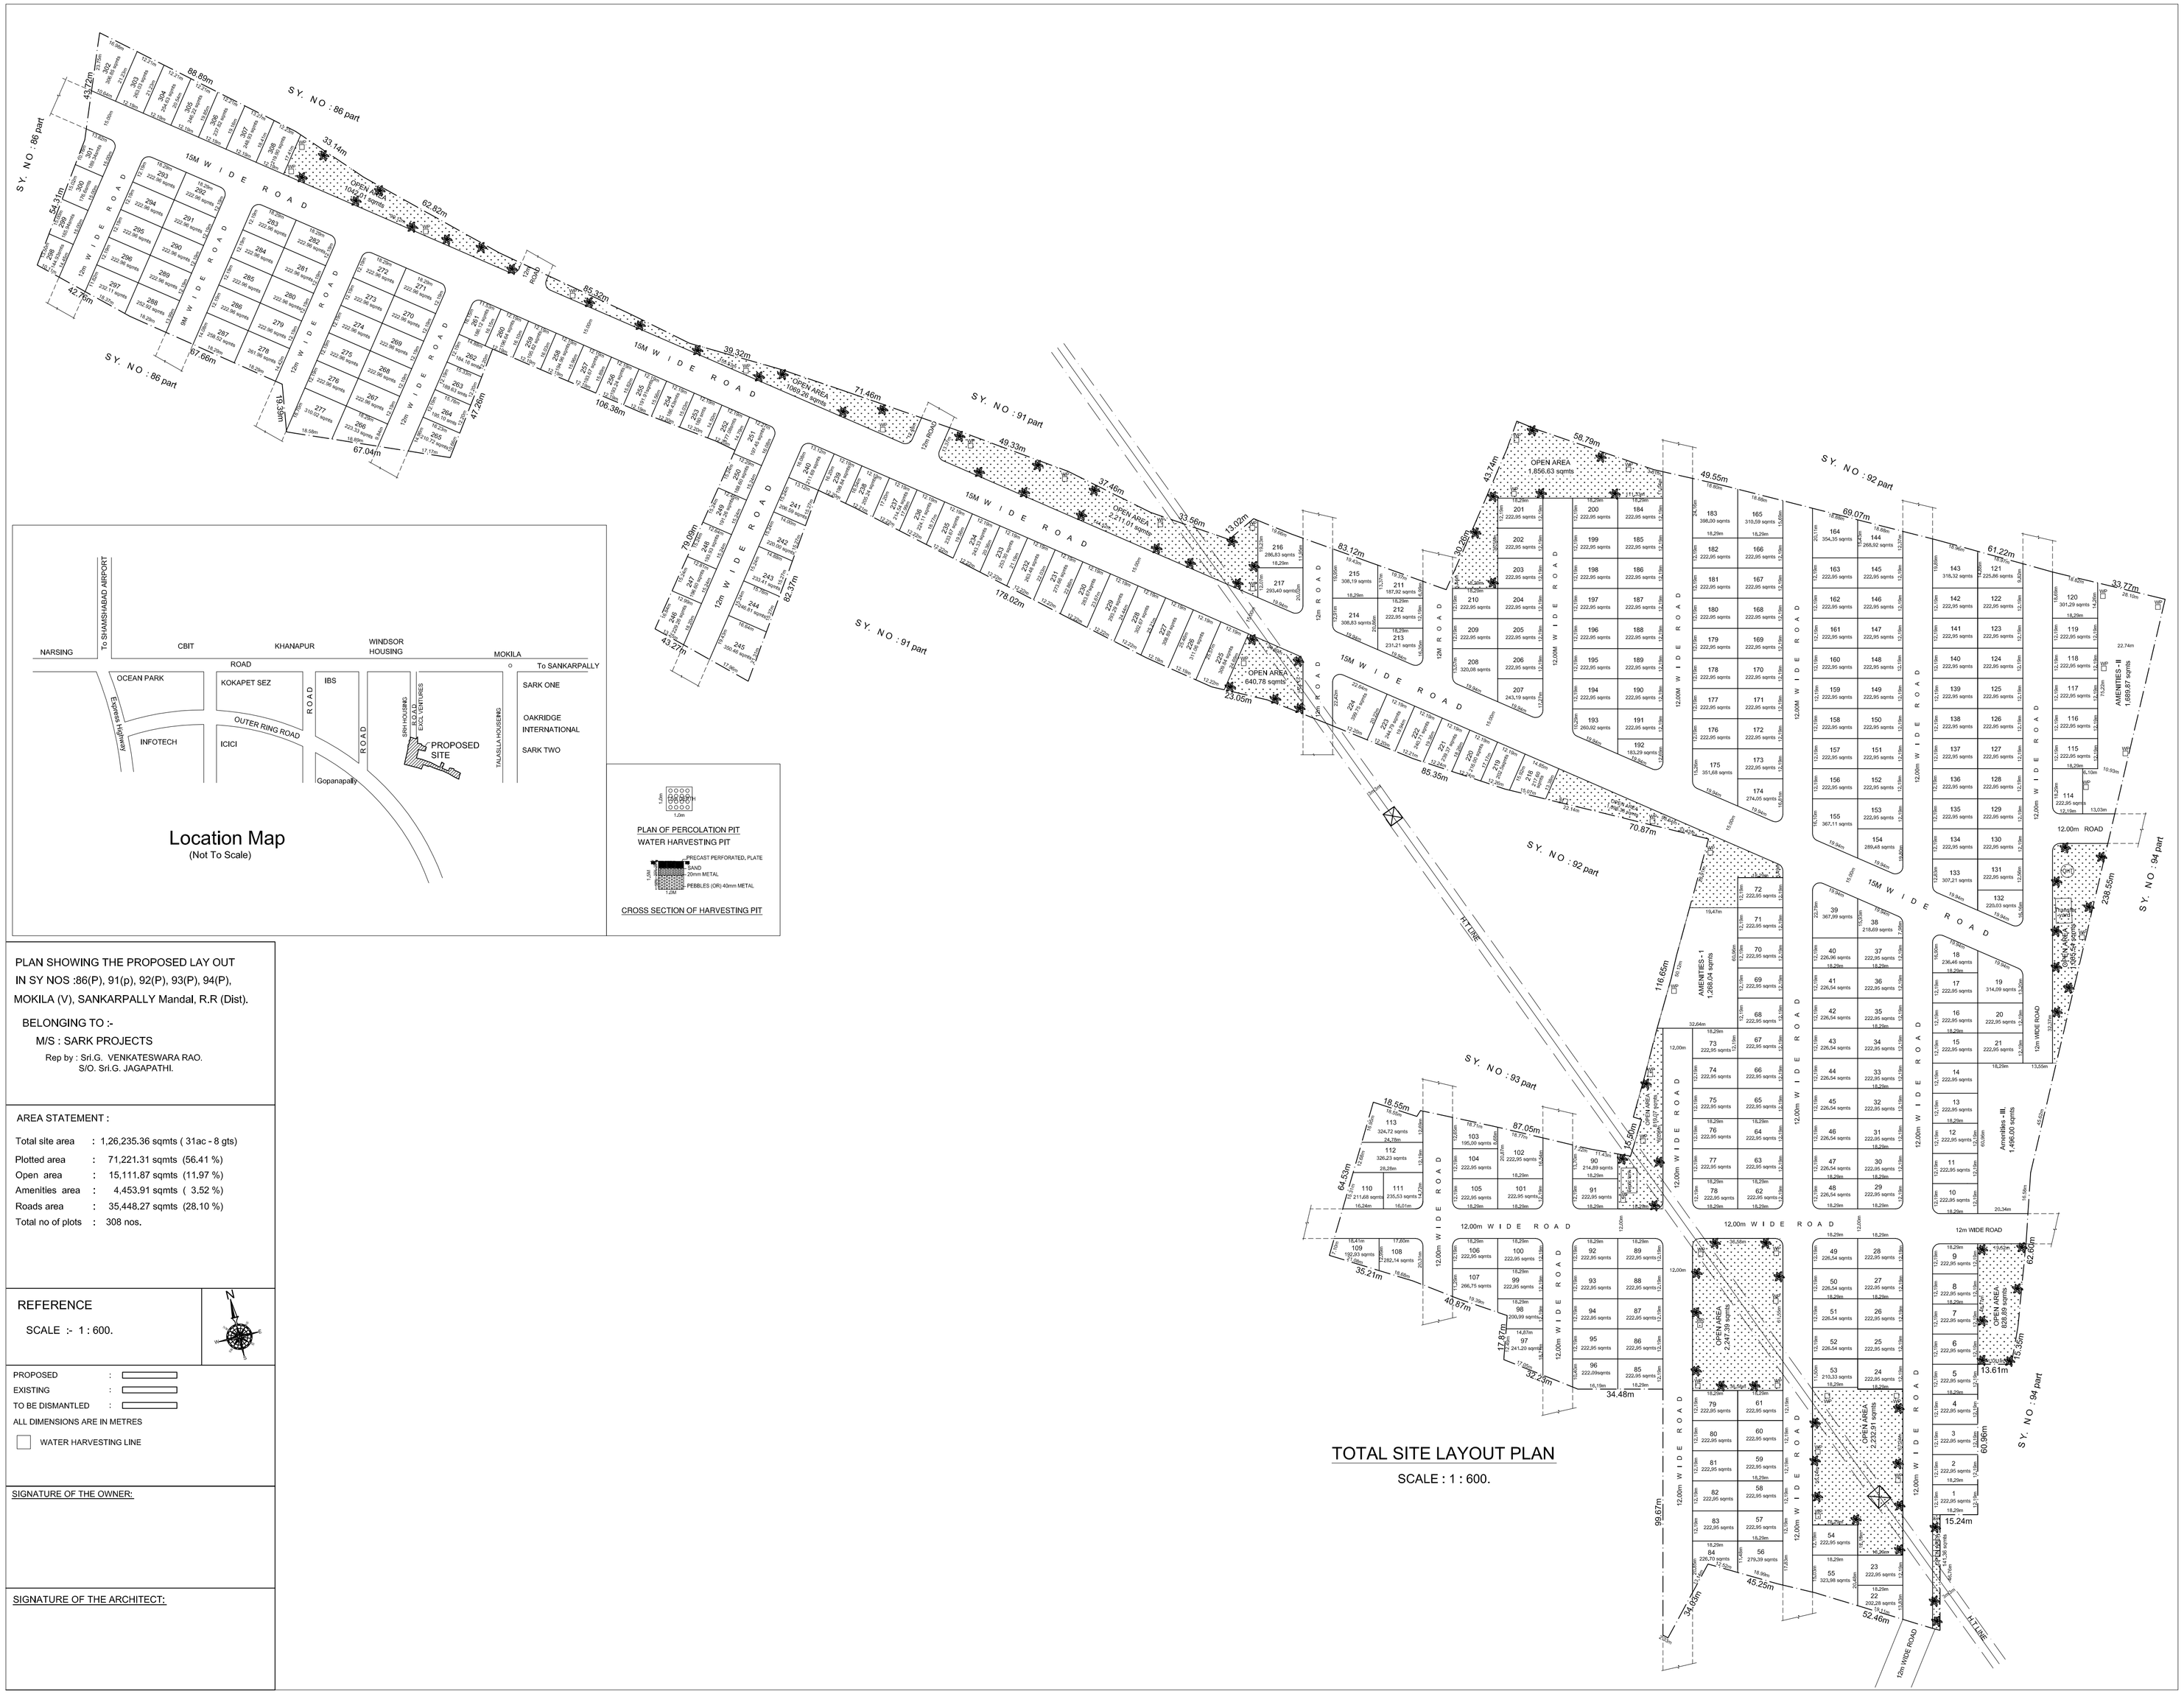

PLAN SHOWING THE PROPOSED LAY OUT IN SY NOS :86(P), 91(p), 92(P), 93(P), 94(P), MOKILA (V), SANKARPALLY Mandal, R.R (Dist).

BELONGING TO :-

M/S : SARK PROJECTS

Rep by : Sri.G. VENKATESWARA RAO.
S/O. Sri.G. JAGAPATHI.

AREA STATEMENT :

Total site area	:	1,26,235.36 sqmts (31ac - 8 gts)
Plotted area	:	71,221.31 sqmts (56.41 %)
Open area	:	15,111.87 sqmts (11.97 %)
Amenities area	:	4,453.91 sqmts (3.52 %)
Roads area	:	35,448.27 sqmts (28.10 %)
Total no of plots	:	308 nos.

REFERENCE

SCALE :- 1 : 600.

PROPOSED :
EXISTING :
TO BE DISMANTLED :

ALL DIMENSIONS ARE IN METRES

WATER HARVESTING LINE

SIGNATURE OF THE OWNER:

SIGNATURE OF THE ARCHITECT: