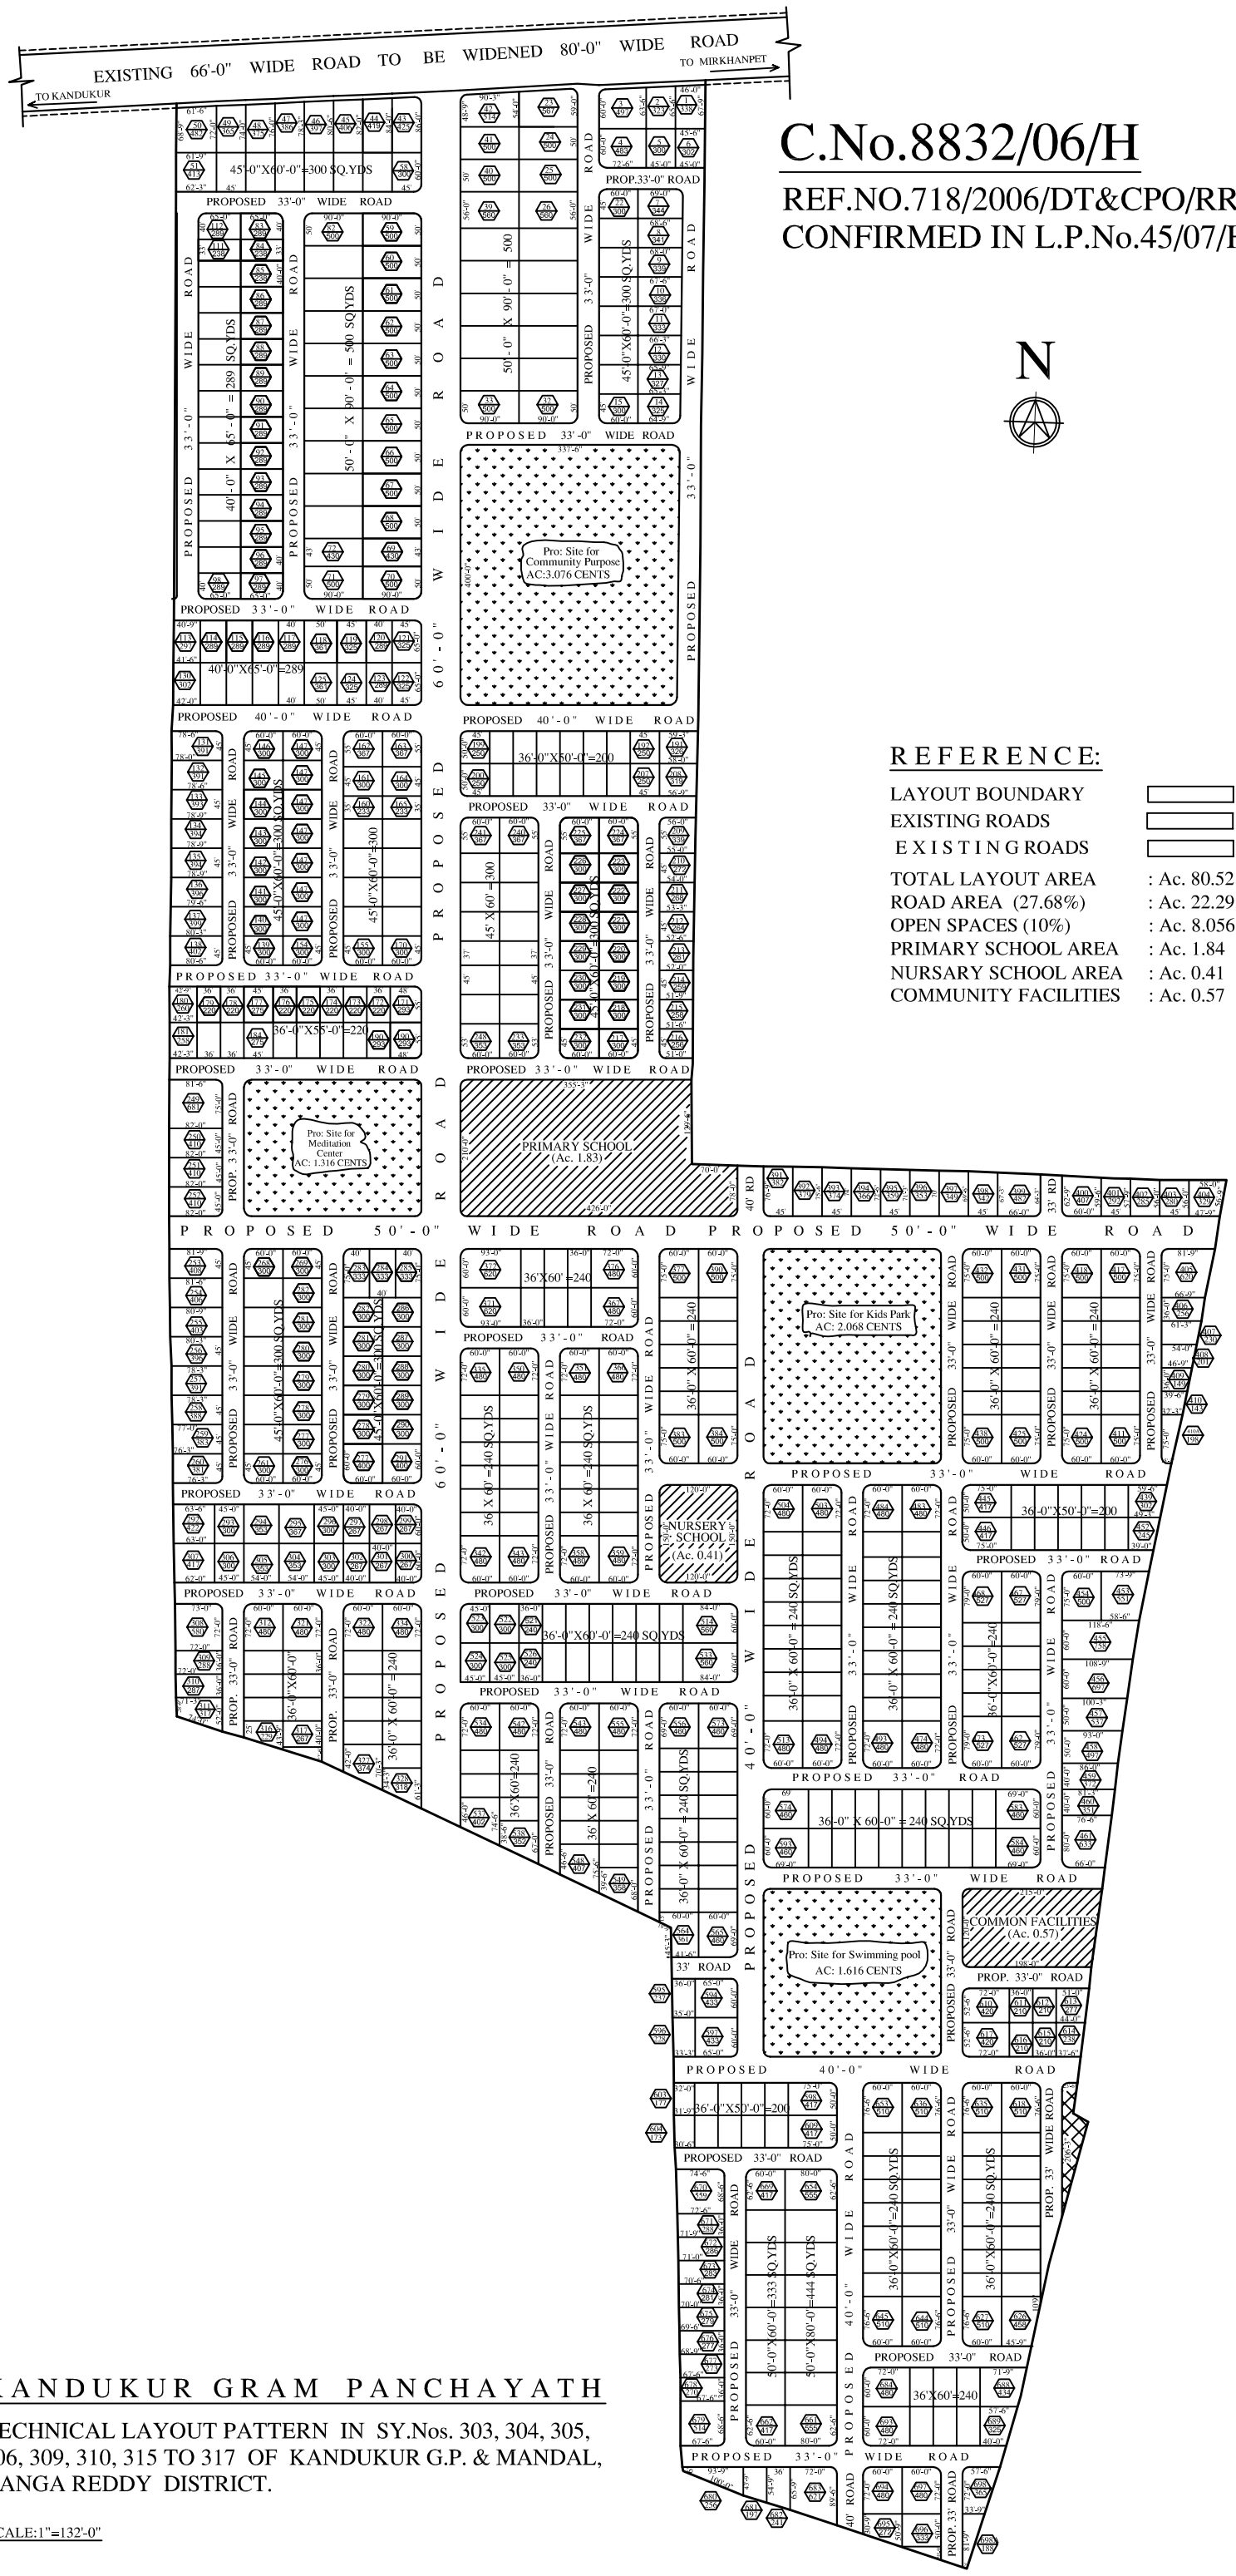

C.No.8832/06/H

REF.NO.718/2006/DT&CPO/RR Dist.
CONFIRMED IN L.P.No.45/07/H

REFERENCE:

LAYOUT BOUNDARY	
EXISTING ROADS	
EXISTING ROADS	
TOTAL LAYOUT AREA	: Ac. 80.52
ROAD AREA (27.68%)	: Ac. 22.29 (27.68%)
OPEN SPACES (10%)	: Ac. 8.056 (10%)
PRIMARY SCHOOL AREA	: Ac. 1.84
NURSARY SCHOOL AREA	: Ac. 0.41
COMMUNITY FACILITIES	: Ac. 0.57

KANDUKUR GRAM PANCHAYATH

TECHNICAL LAYOUT PATTERN IN SY.Nos. 303, 304, 305, 306, 309, 310, 315 TO 317 OF KANDUKUR G.P. & MANDAL, RANGA REDDY DISTRICT.

SCALE:1"=132'-0"