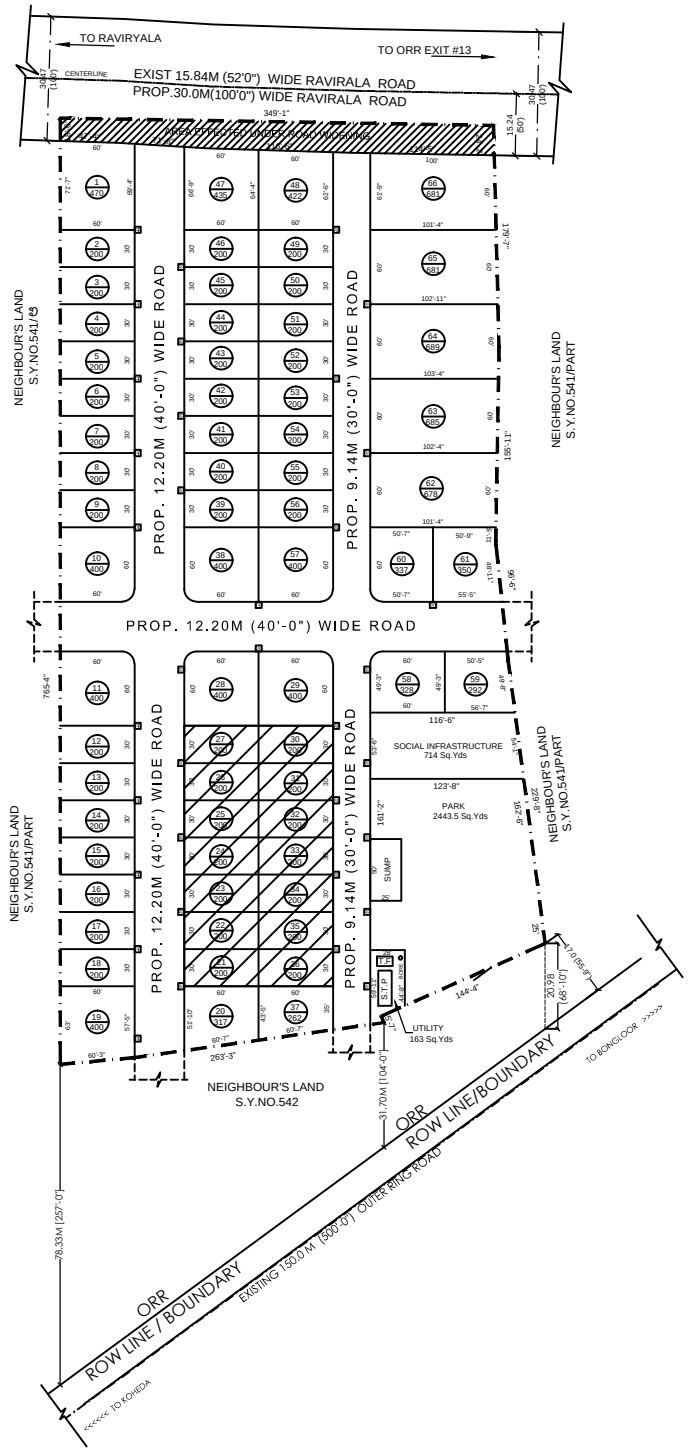

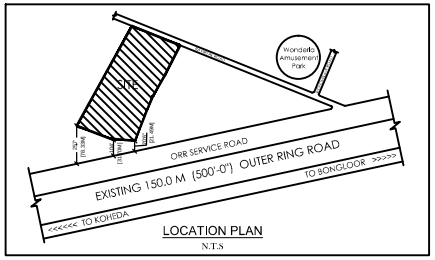

LOCATION PLAN
N.T.S

PLAN SHOWING THE PROPOSED LAYOUT IN SY.NO'S 541 SITUATED AT KONGARAKHURD-A VILLAGE, MAHESHWARAM MANDAL, R R DIST, TELANGANA.

BELONGS TO :

1.Sri. Jakka Sanjeeva Reddy. S/o. Sri. J. Veera Reddy
2.Sri. Bobbili Damodar Reddy. S/o. Sri.B.Venkat Narasimha Reddy
3.Sri. Sama Ram Reddy. S/o. Late. S. Narayan Reddy.
4.Sri. Syed Mohammed Hashmi S/o. Late Syed Farooq Ahmed Hashmi

LANDUSE ANALYSIS :

TOTAL LAYOUT AREA	= 29330.37 Sq. Yds. Ac. 06 - 02.4 Gts.	24523.93 Sq. Mts.
AREA AFFECTED BY 100' ROAD WIDENING	= 869.61 Sq. Yds.	727.11 Sq. Mts.
NET LAYOUT AREA	= 28460.75 Sq. Yds. Ac. 05 - 35.21 Gts.	23796.82 Sq. Mts.

PARTICULARS	AREA IN Sq. Mts. (Sq. Yds.)	PERCENTAGE
PLOTTED AREA	15402.25 Sq. Mts. (18420.94 Sq. Yds.)	64.72 %
ROADS AREA	5754.51 Sq. Mts. (6882.34 Sq. Yds.)	24.18 %
SOCIAL INFRASTRUCTURE AREA	597.03 Sq. Mts. (714 Sq. Yds.)	02.51 %
OPEN PARK AREA	1906.99 Sq. Mts. (2280.75 Sq. Yds.)	08.02 %
UTILITIES AREA	136.04 Sq. Mts. (162.70 Sq. Yds.)	00.57 %
TOTAL AREA	23796.82 Sq. Mts. (28460.75 Sq. Yds.)	100.00 %

REFERENCES :

LAYOUT BOUNDARY

LAYOUT AREA 6 Acres / 2.486 Guntas

TOTAL NO OF PLOTS 66 Nos.

WATER HARVESTING PITS (1.22 x 1.22 x 18.29)

MORTGAGE AREA : 2339.11 Sq. Mts. (15.17 %)

SCALE 1 : 1200

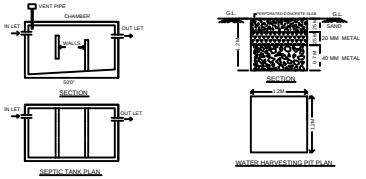

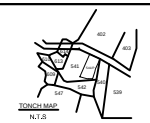

OWNERS' SIGNATURES

ENGINEER'S SIGNATURE